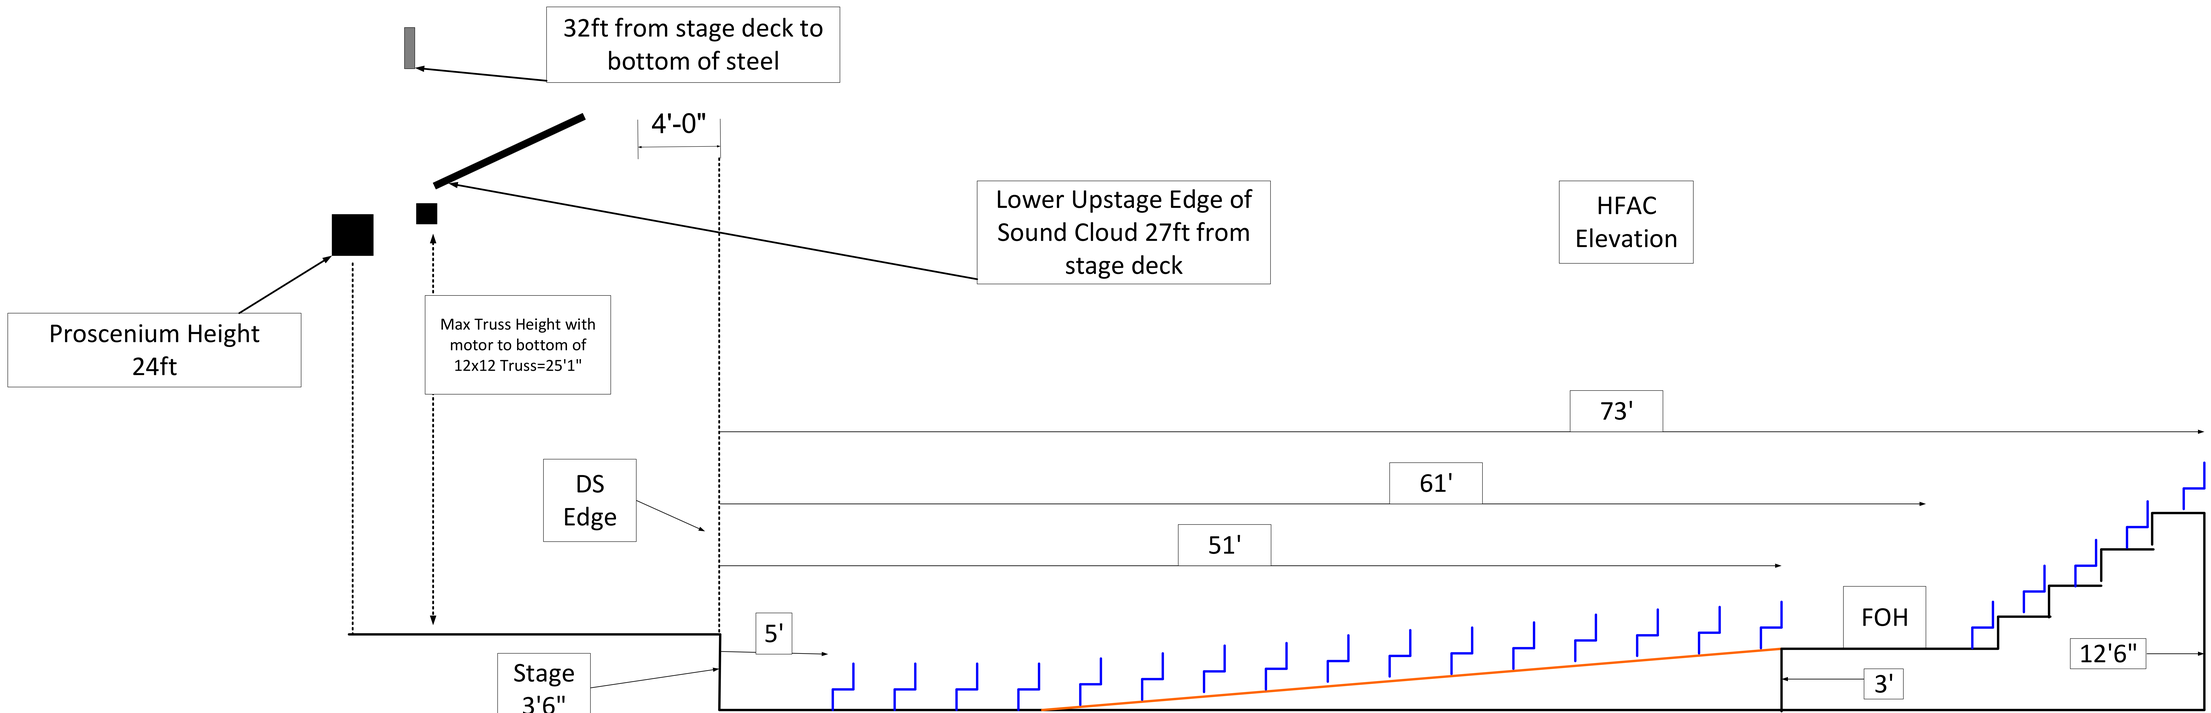
32ft from stage deck to bottom of steel
4'-0"
Lower Upstage Edge of Sound Cloud 27ft from stage deck
HFAC Elevation
Proscenium Height 24ft
Max Truss Height with motor to bottom of 12x12 Truss=25'1"
73'
DS Edge
61'
51'
5'
FOH
Stage 3'6"
3'
12'6"